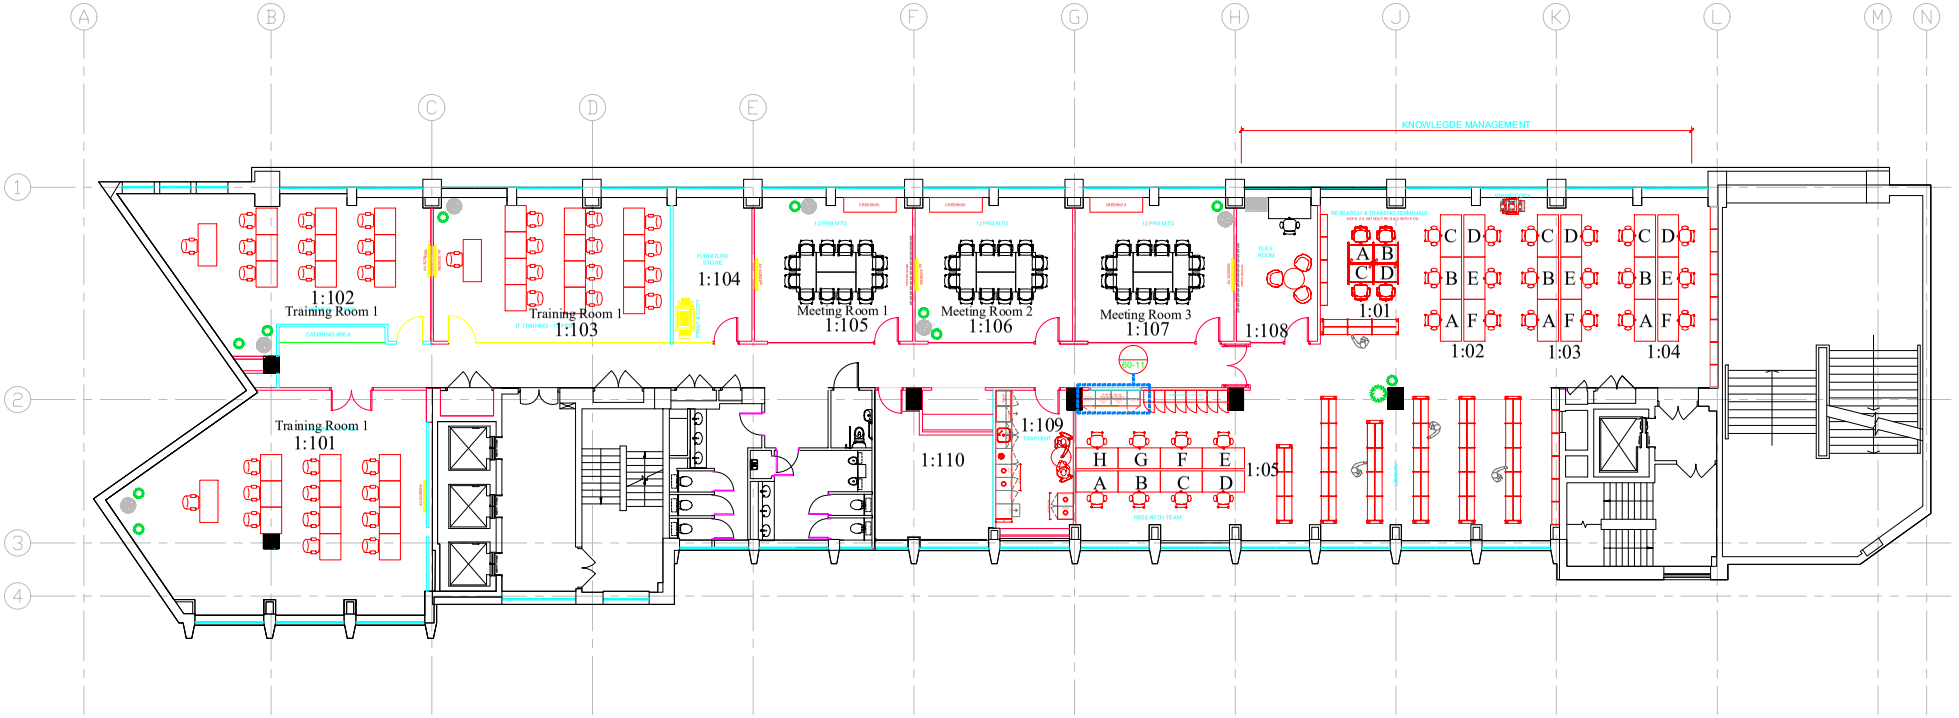

CONSTRUCTION

© M Moser Associates Limited.
All designs are the sole property of M. Moser Associates Ltd. and may not be used, transferred, or disclosed to a third party without their express permission. Electronic copies of this drawing are supplied for convenience only. No dimensions or other information should be inferred from the electronic copy unless specifically shown on the hard copy drawings or specifications. Do not scale from this drawing. Figured dimensions only are to be used 'For Construction' and any scaling of the drawing will be at the Contractor's risk. Contractor to verify all dimensions, levels, and components on-site. Any discrepancies shall be addressed in writing to this office for clarification prior to the commencement of the work, otherwise the Contractor shall bear full responsibility for any associated cost. Any claims for variations or extras shall be submitted to this office for assessment prior to approval of any such variation or extra. This drawing is to be read on conjunction with all other contract documentation.

Rev	Date	Description
C1	10.01.19	Construction Issue

Rev	Date	Description

Project: Hogan Lovells
21 Holborn Viaduct
London, EC1A 2AT

MMOSERASSOCIATES
CREATING OFFICES FOR GLOBAL BUSINESS
81 Magnus House
Lower Thames Street,
London,
United Kingdom
EC3R 6HD
T (+44) 020 7621 5400
www.mmoser.com

Drawing Title: 1ST FLOOR GENERAL ARRANGEMENT

Job No.: 7-1737
Dwg. No.: 05-01
Rev.: C1
Scale: 1:100 @ A1
Drawn By: NT
Checked By: JD
Cad File Name:
Print Date/Time: